VANDERBILT
Facilities Department

Irrigation

- BACKFLOW PREVENTOR
- IRRIGATION METER
- IRRIGATION CONTROL VALVE
- IRRIGATION DRAIN
- IRRIGATION VALVE
- DRINKING FOUNTAIN
- IRRIGATION CAP
- IRRIGATION CONTROLLER
- IRRIGATION PUMP
- QUICK CONNECT
- WATER CANNON
- WELL POINT
- IRR
- IRR MAIN
- IRR RECYCLED
- IRR MAIN RECYCLED

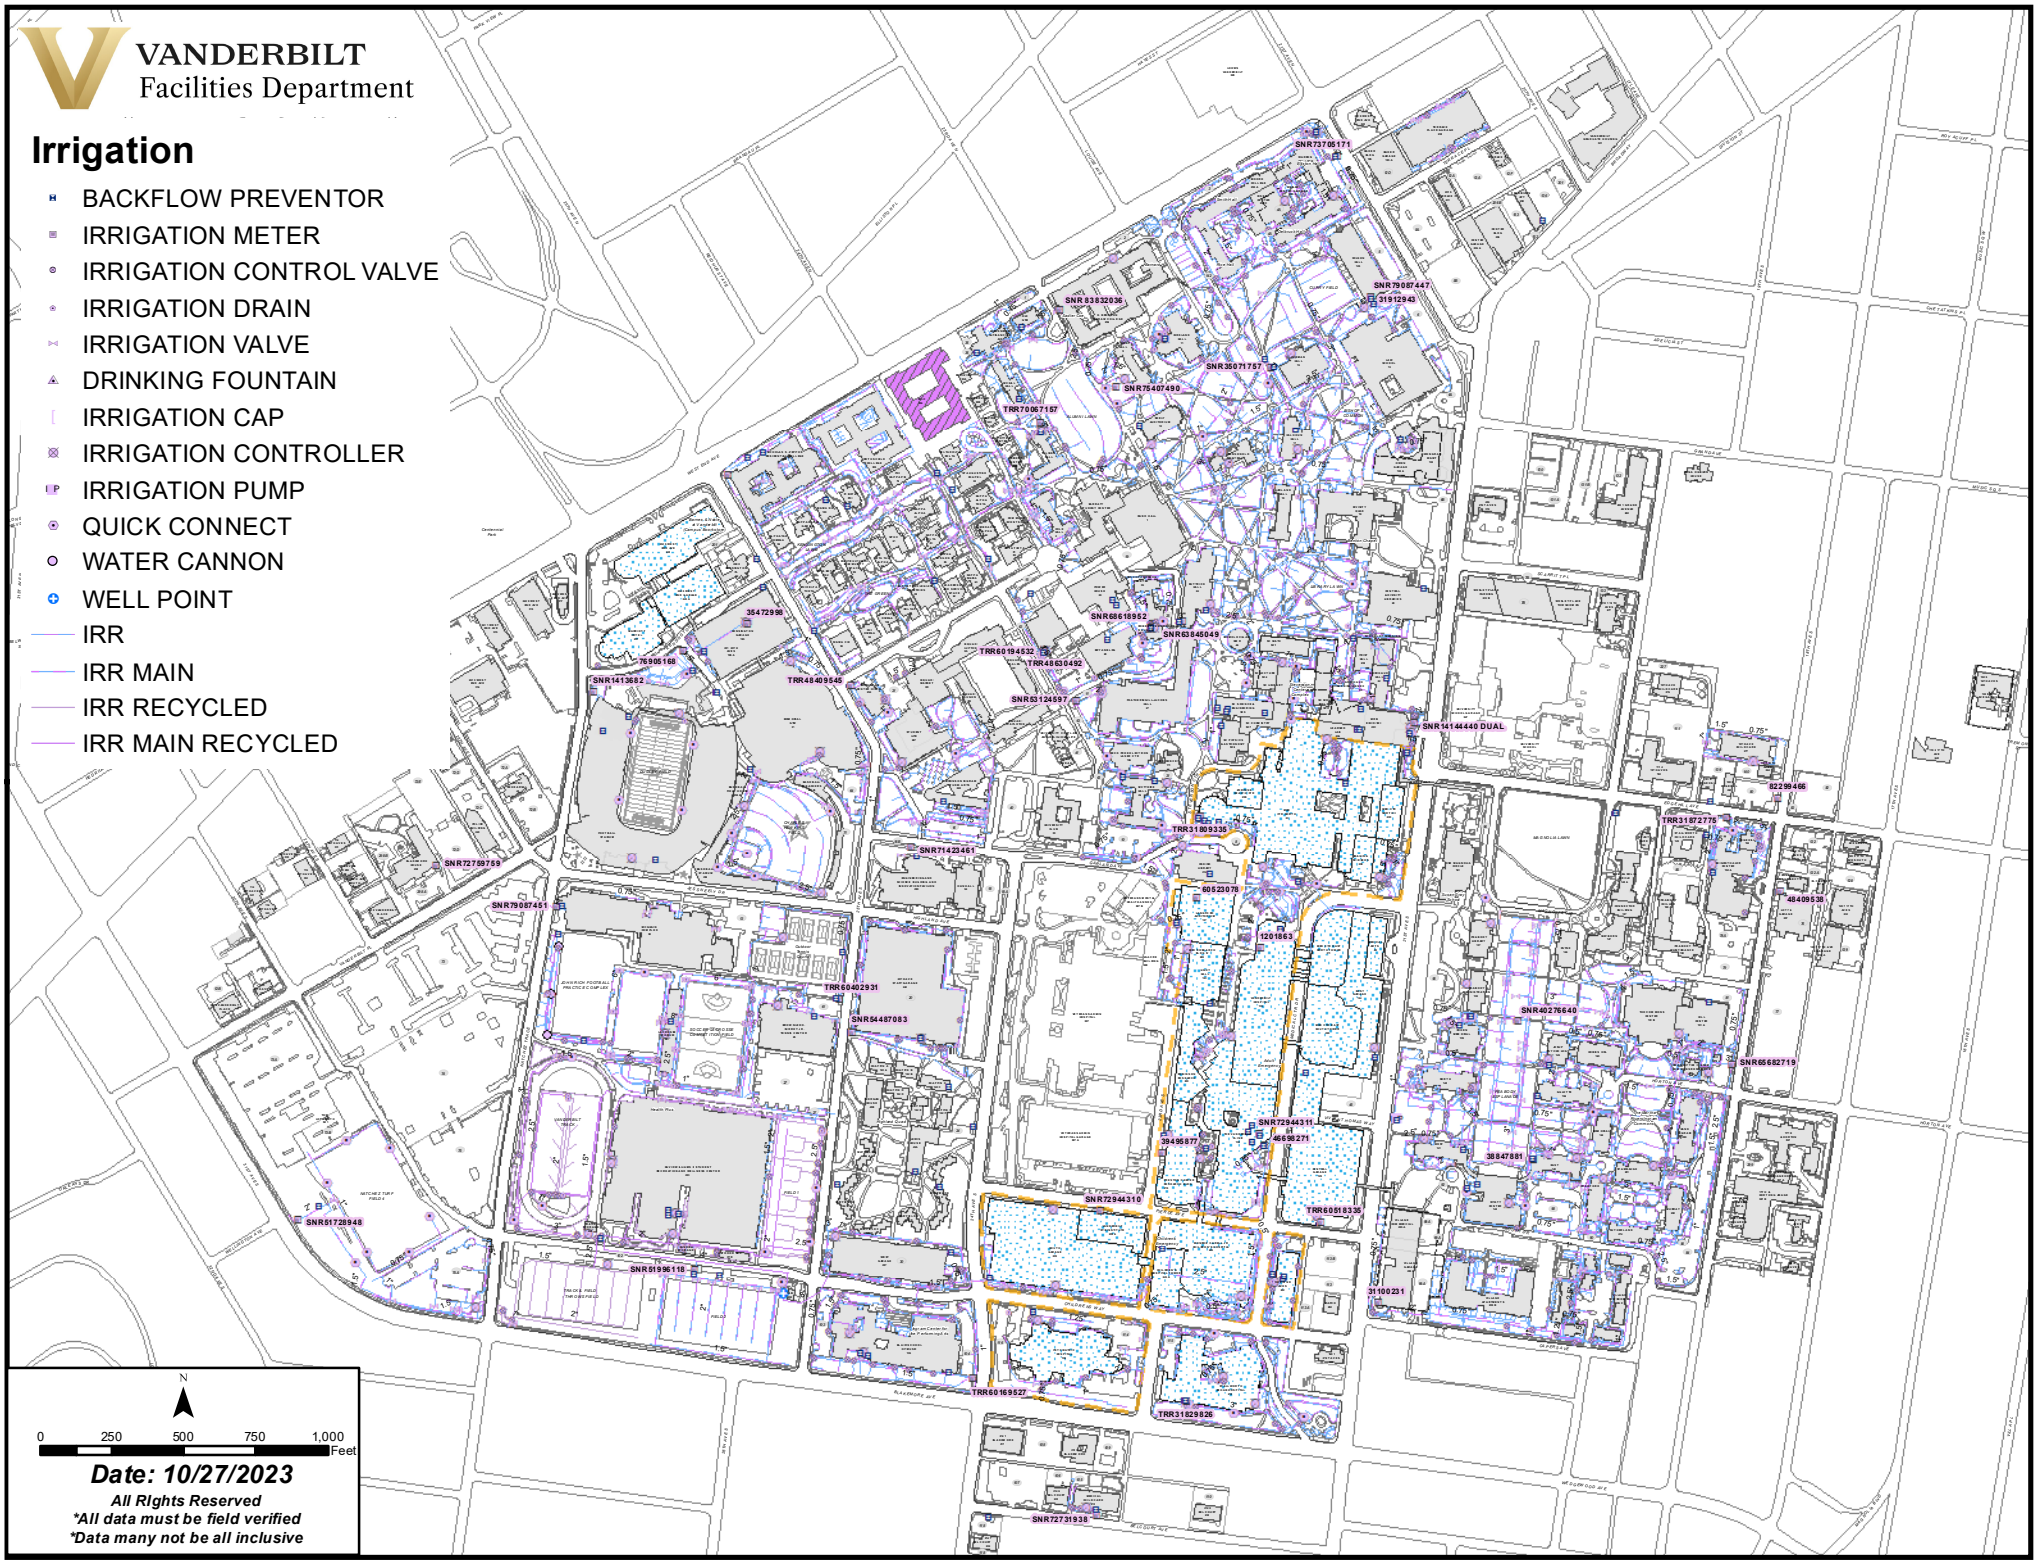

N

0 250 500 750 1,000 Feet

Date: 10/27/2023

All Rights Reserved

**All data must be field verified*

**Data many not be all inclusive*